



Sala de TV | Rack

Kátia Braganholi - Designer de Interiores

Vista Frontal

Technical drawing showing the front elevation of a building facade with dimensions and section cut indicators.


Dimensions:

- Overall width: 300 + 1988 + 340 = 2628
- Overall height: 2490
- Section cut 800 (Corte 800) is indicated at a height of 800.
- Section cut 600 (Corte 600) is indicated at a height of 600.
- Horizontal dimensions at the base: 340, 975, 972, 340.
- Vertical dimensions on the right side: 1797, 400, 275.
- Horizontal dimensions within the base section: 180, 40, 4, 645, 4, 37, 641, 37, 4, 645, 340.
- Vertical dimensions within the base section: 205, 5, 205.


The drawing includes a central rectangular area outlined in red, representing a specific architectural feature or window.

2


Corte Frontal

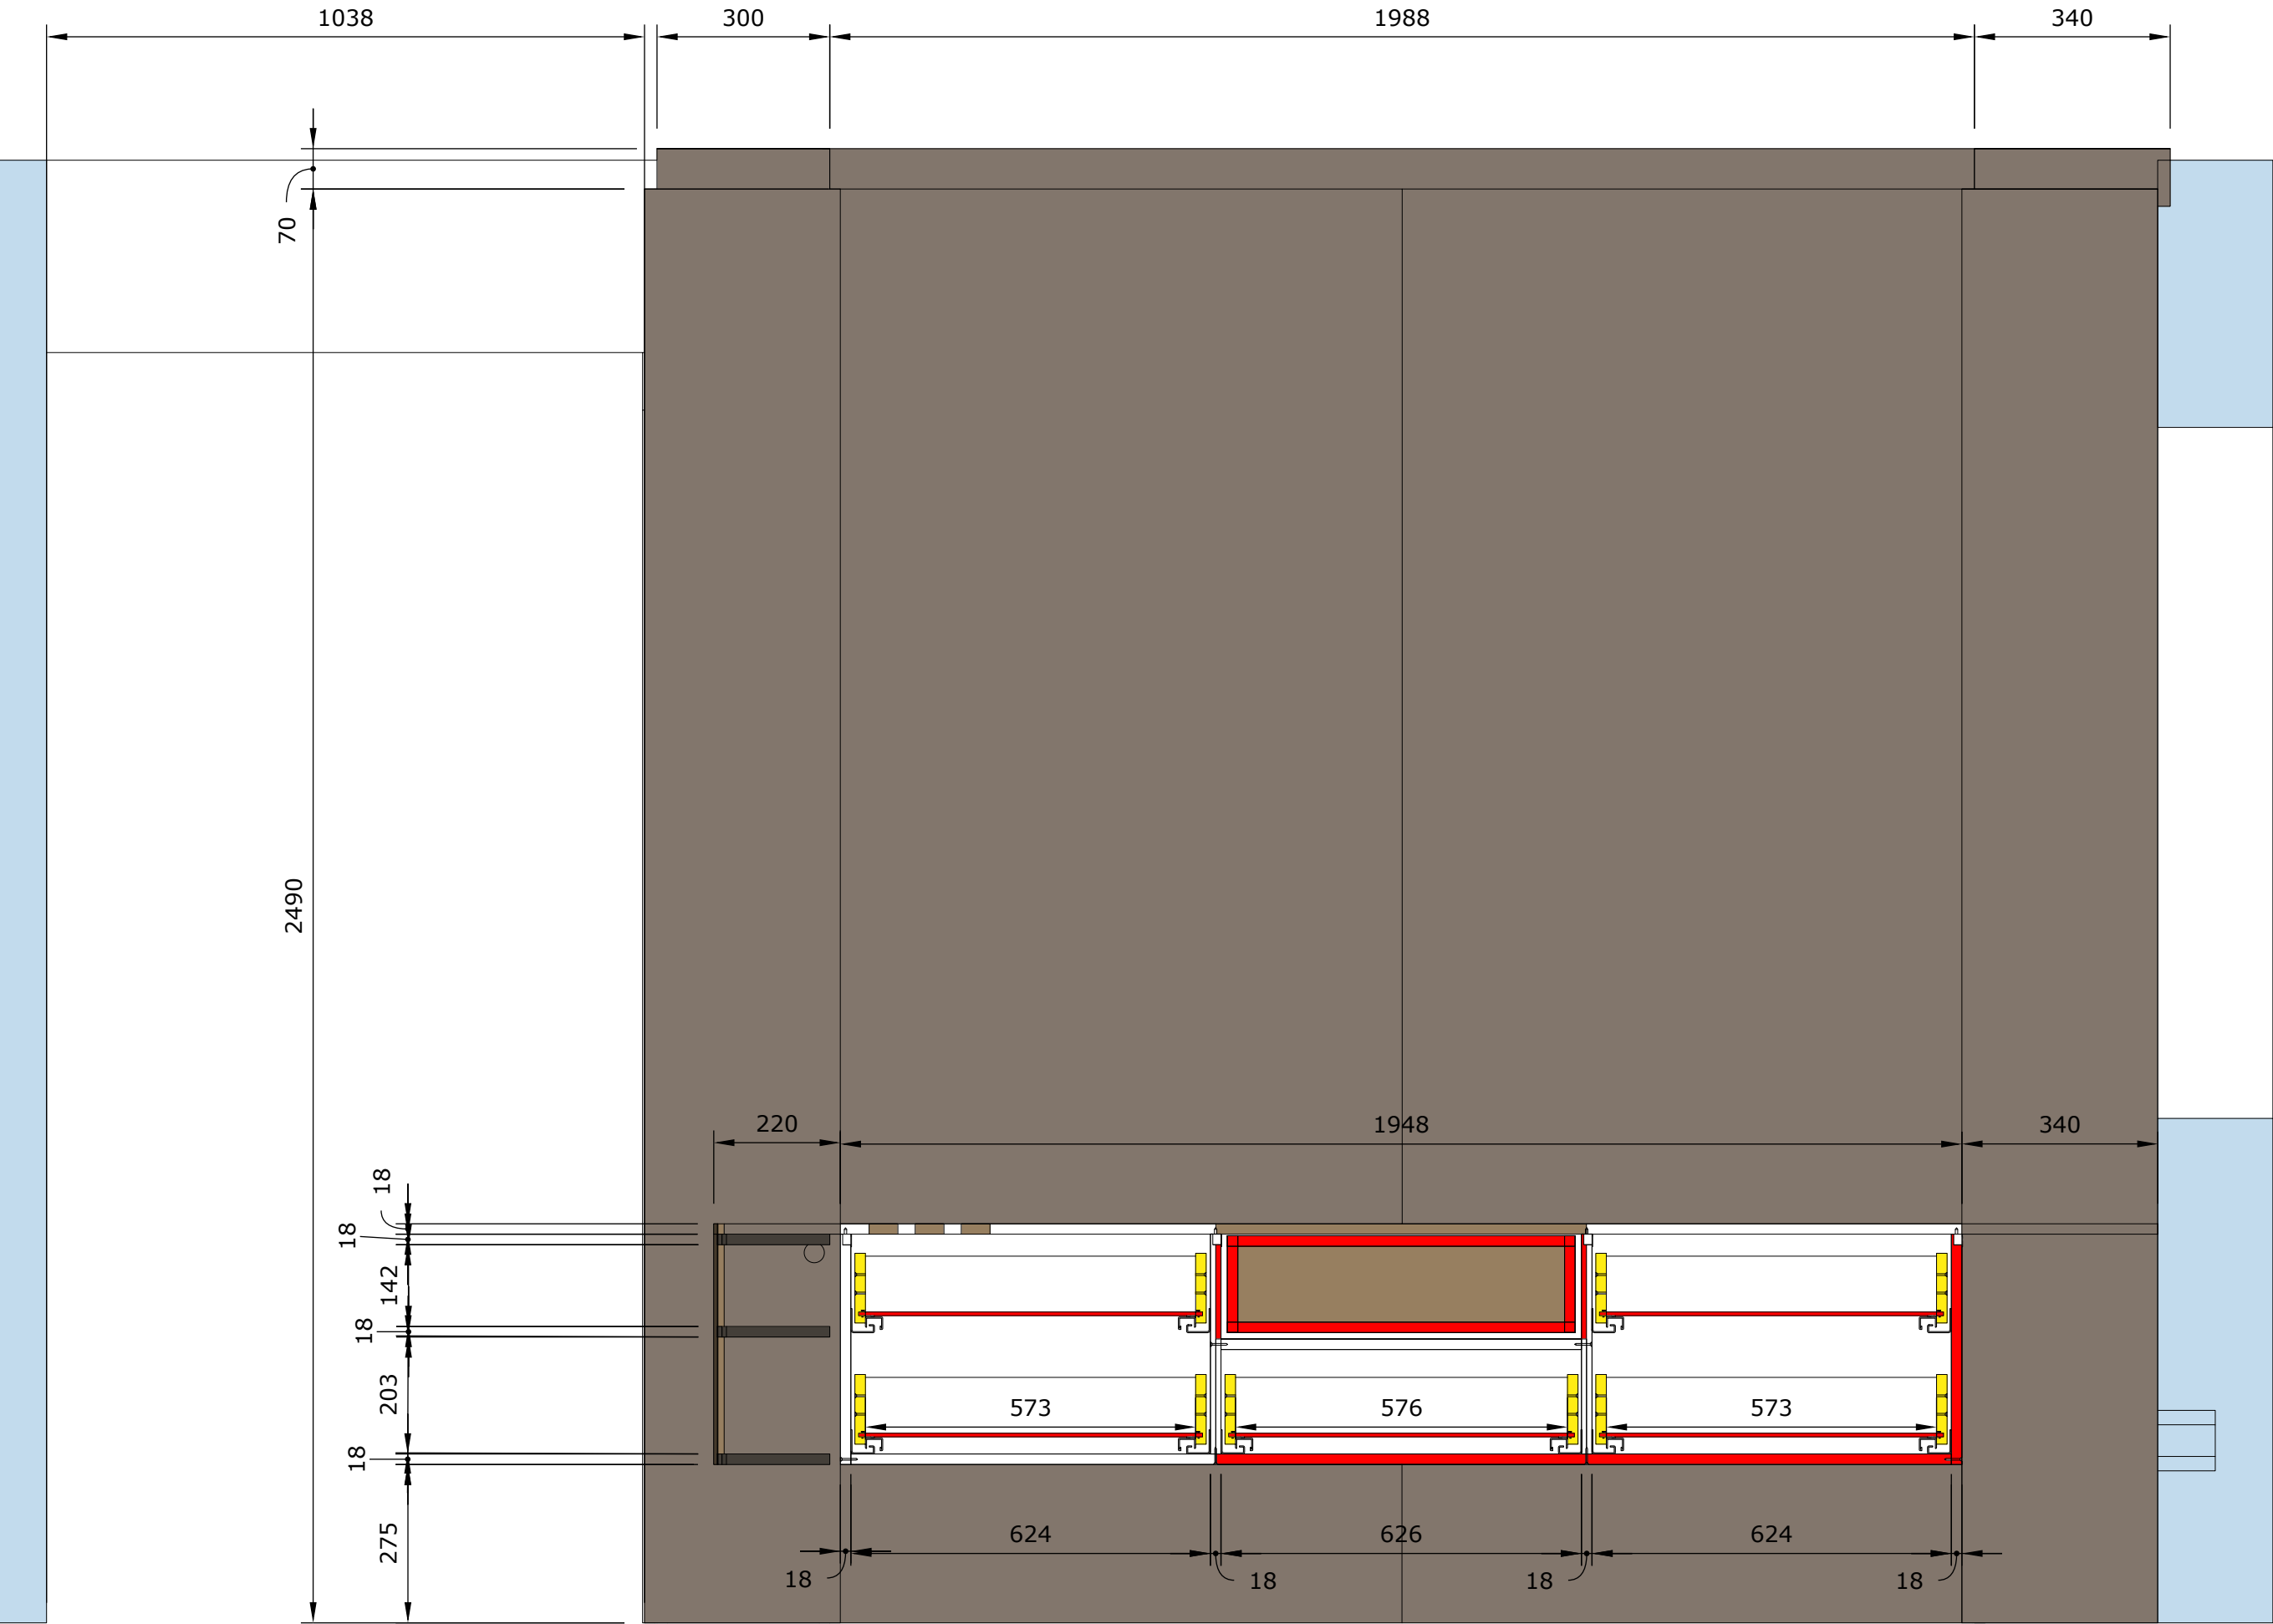


Corte Lateral 2

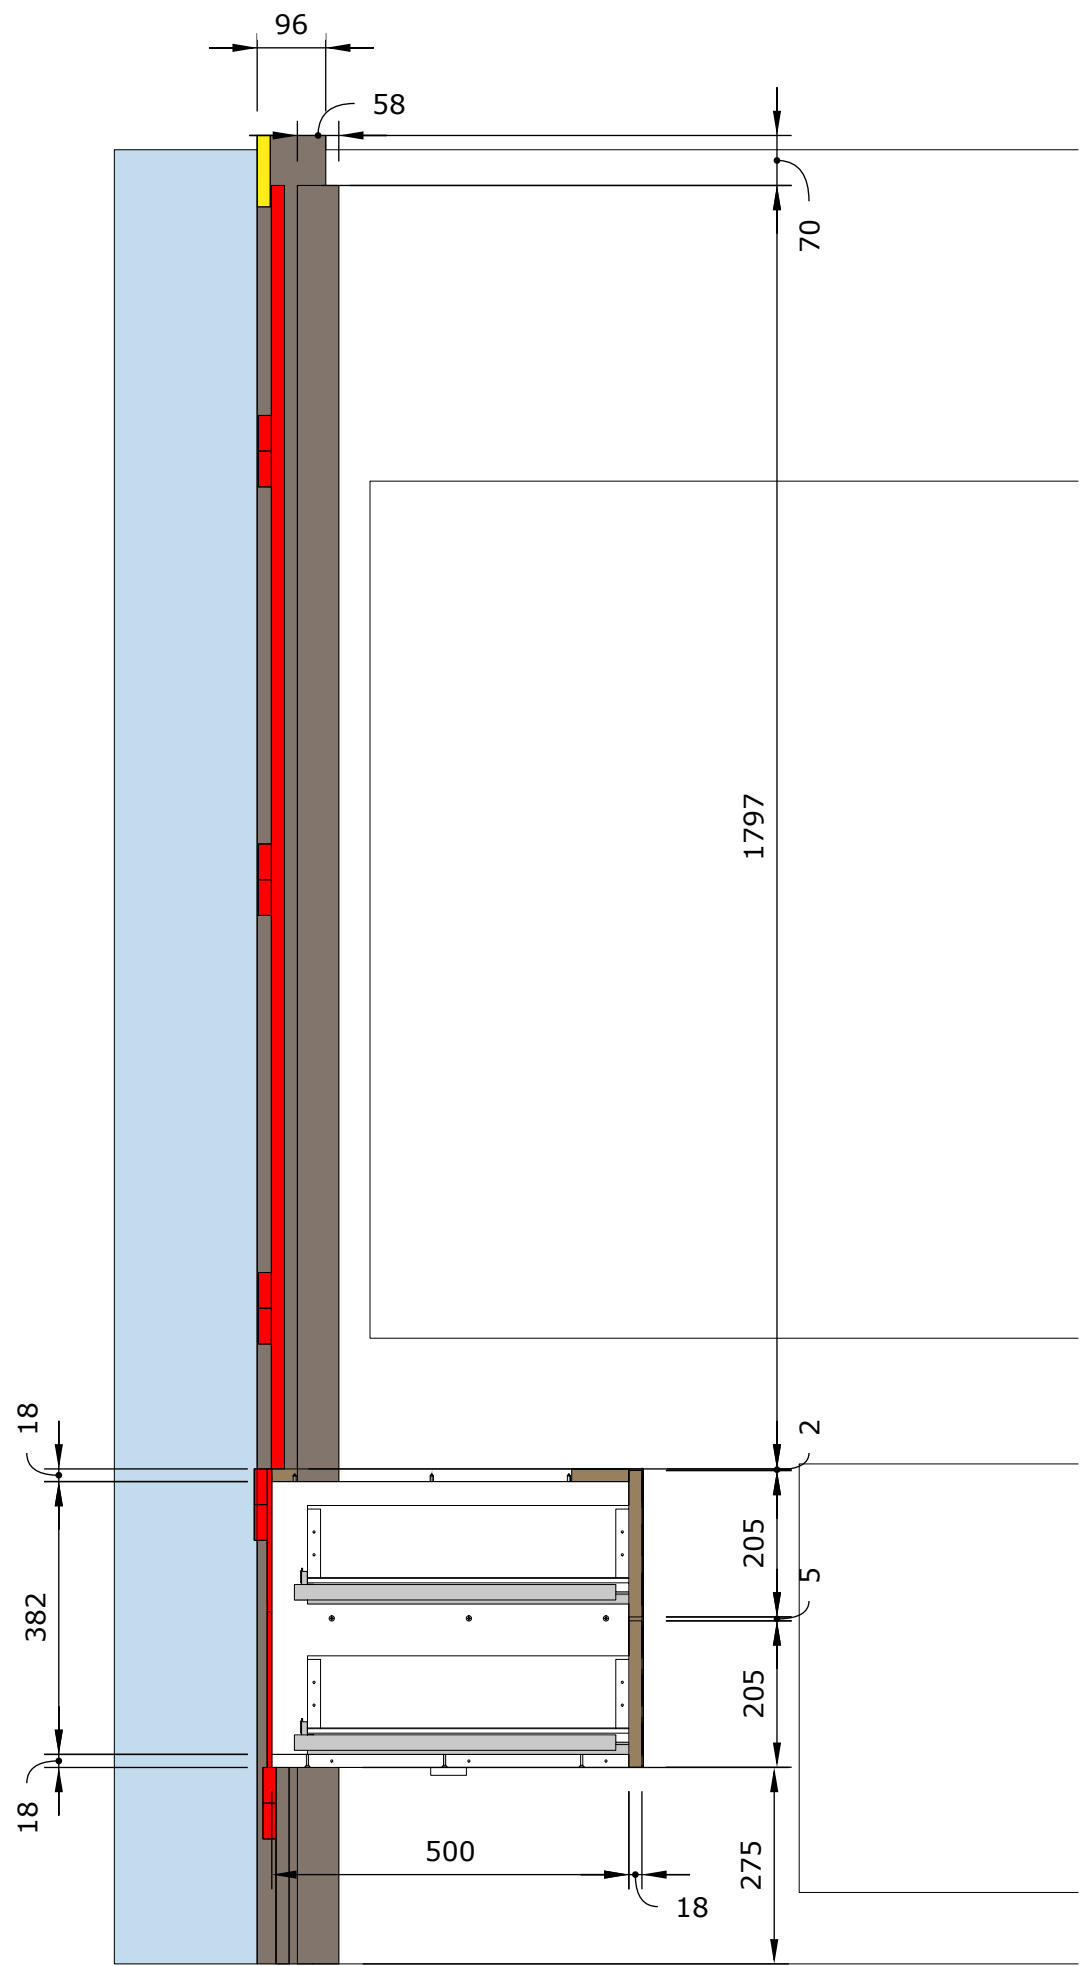


Corte Lateral 1

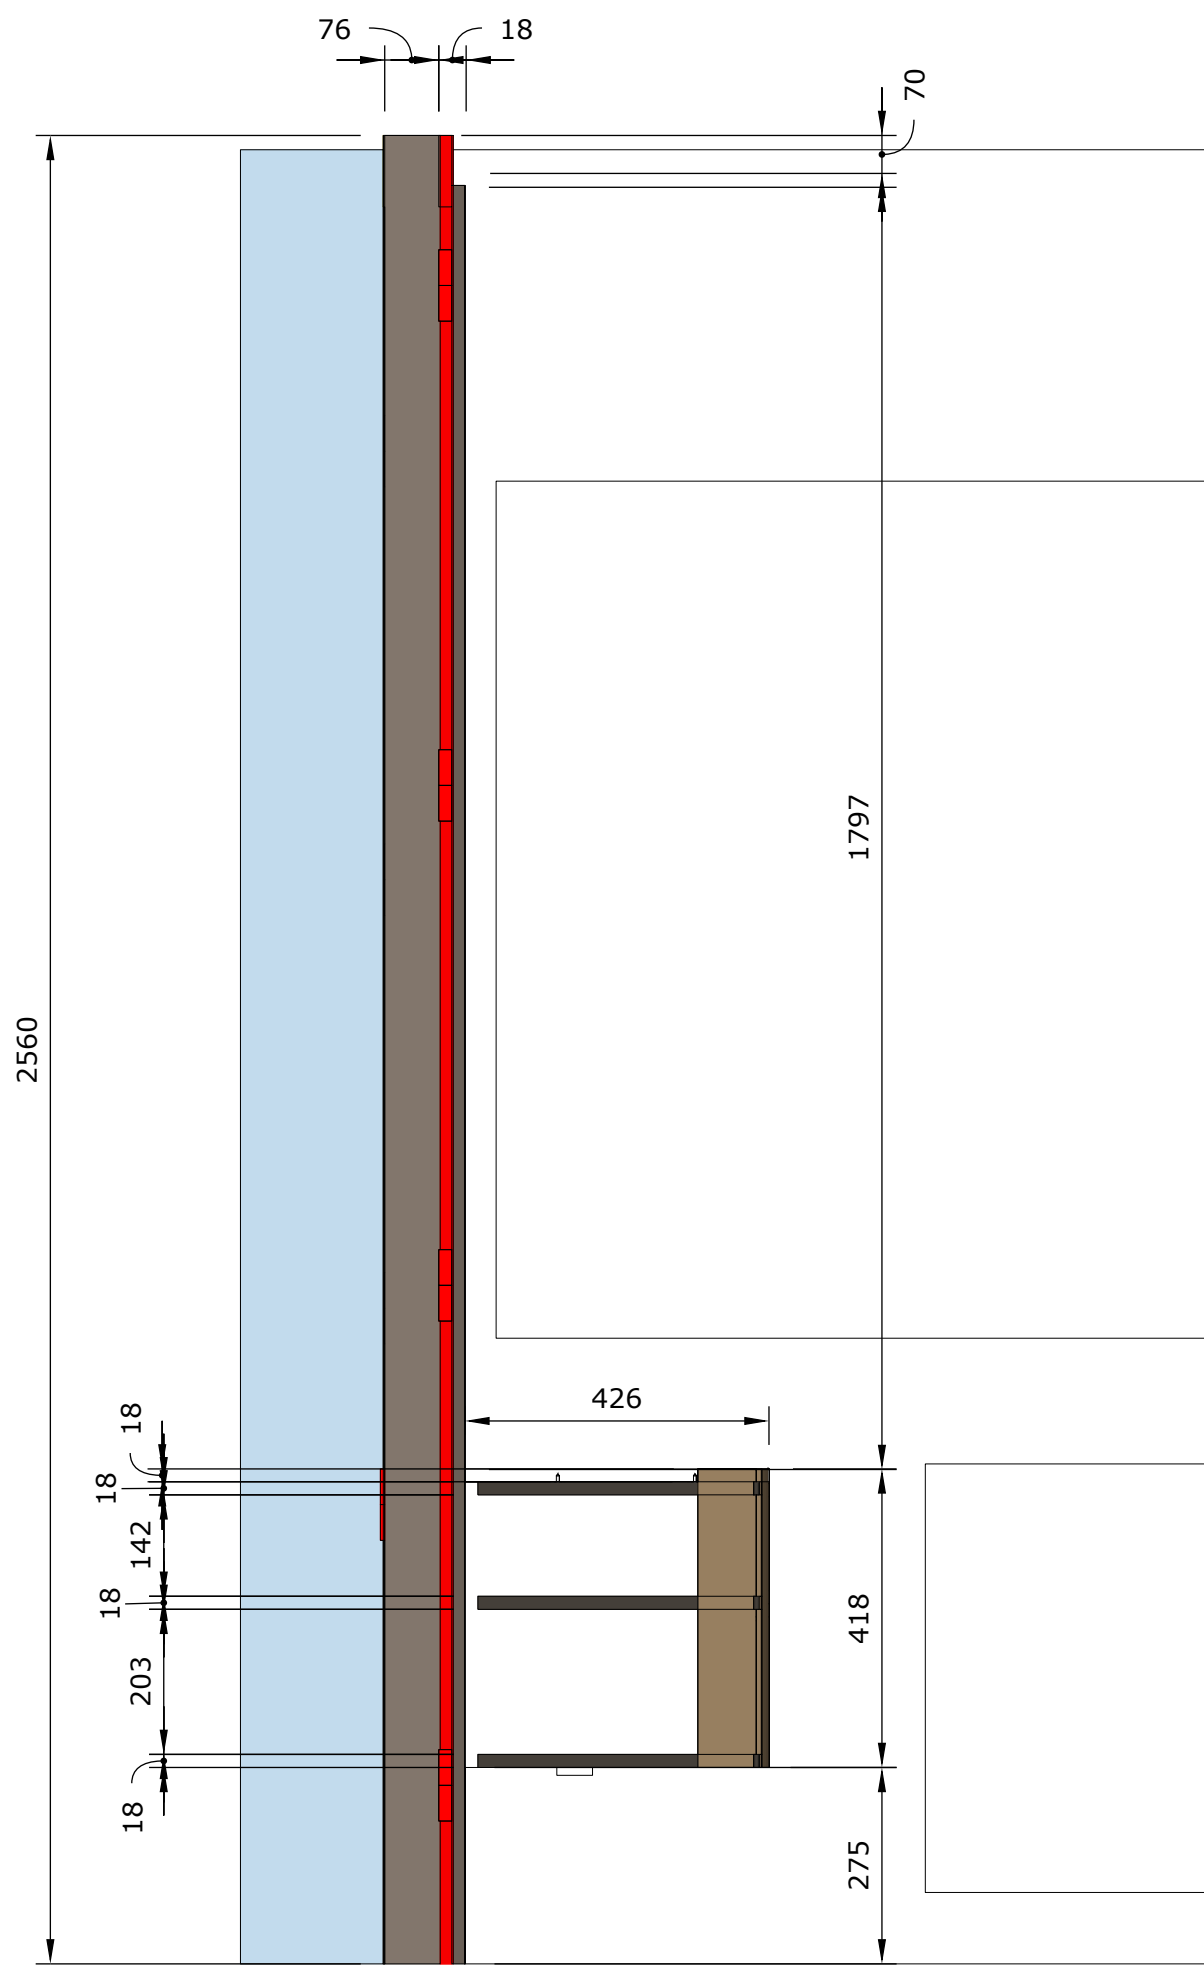


Corte Lateral 4

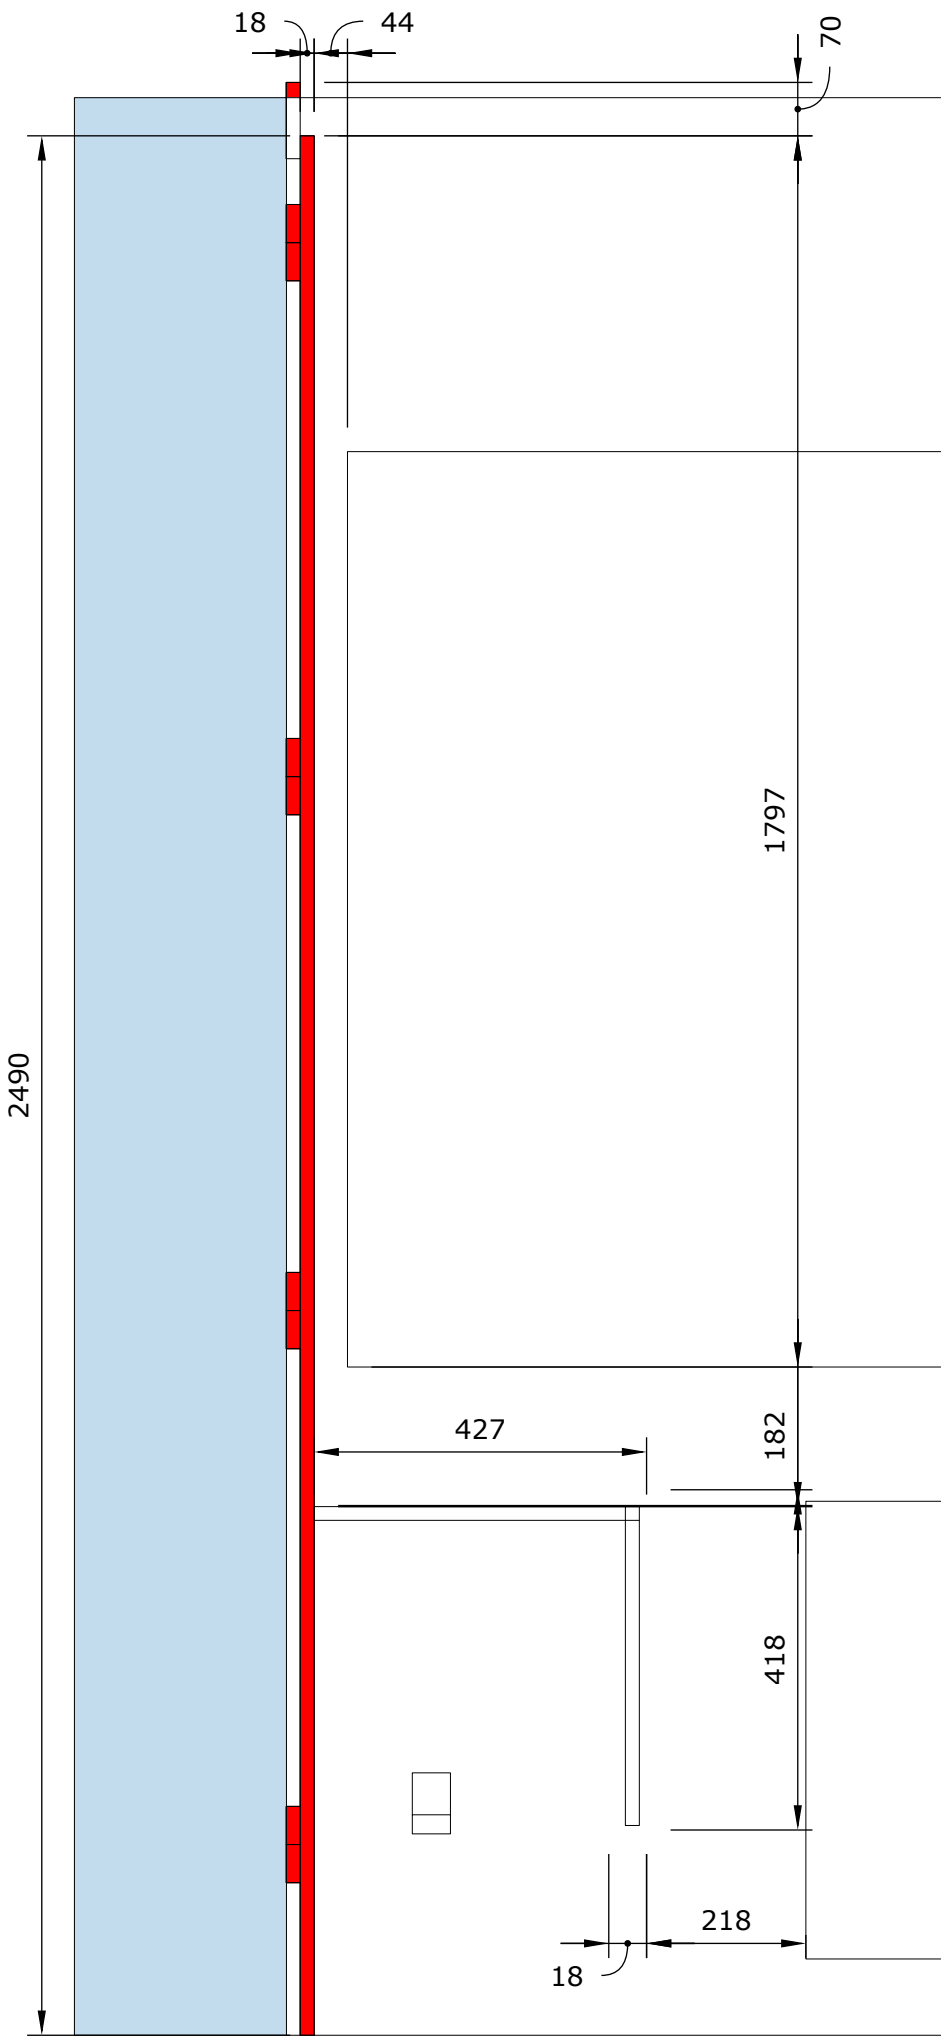

Corte Lateral 3

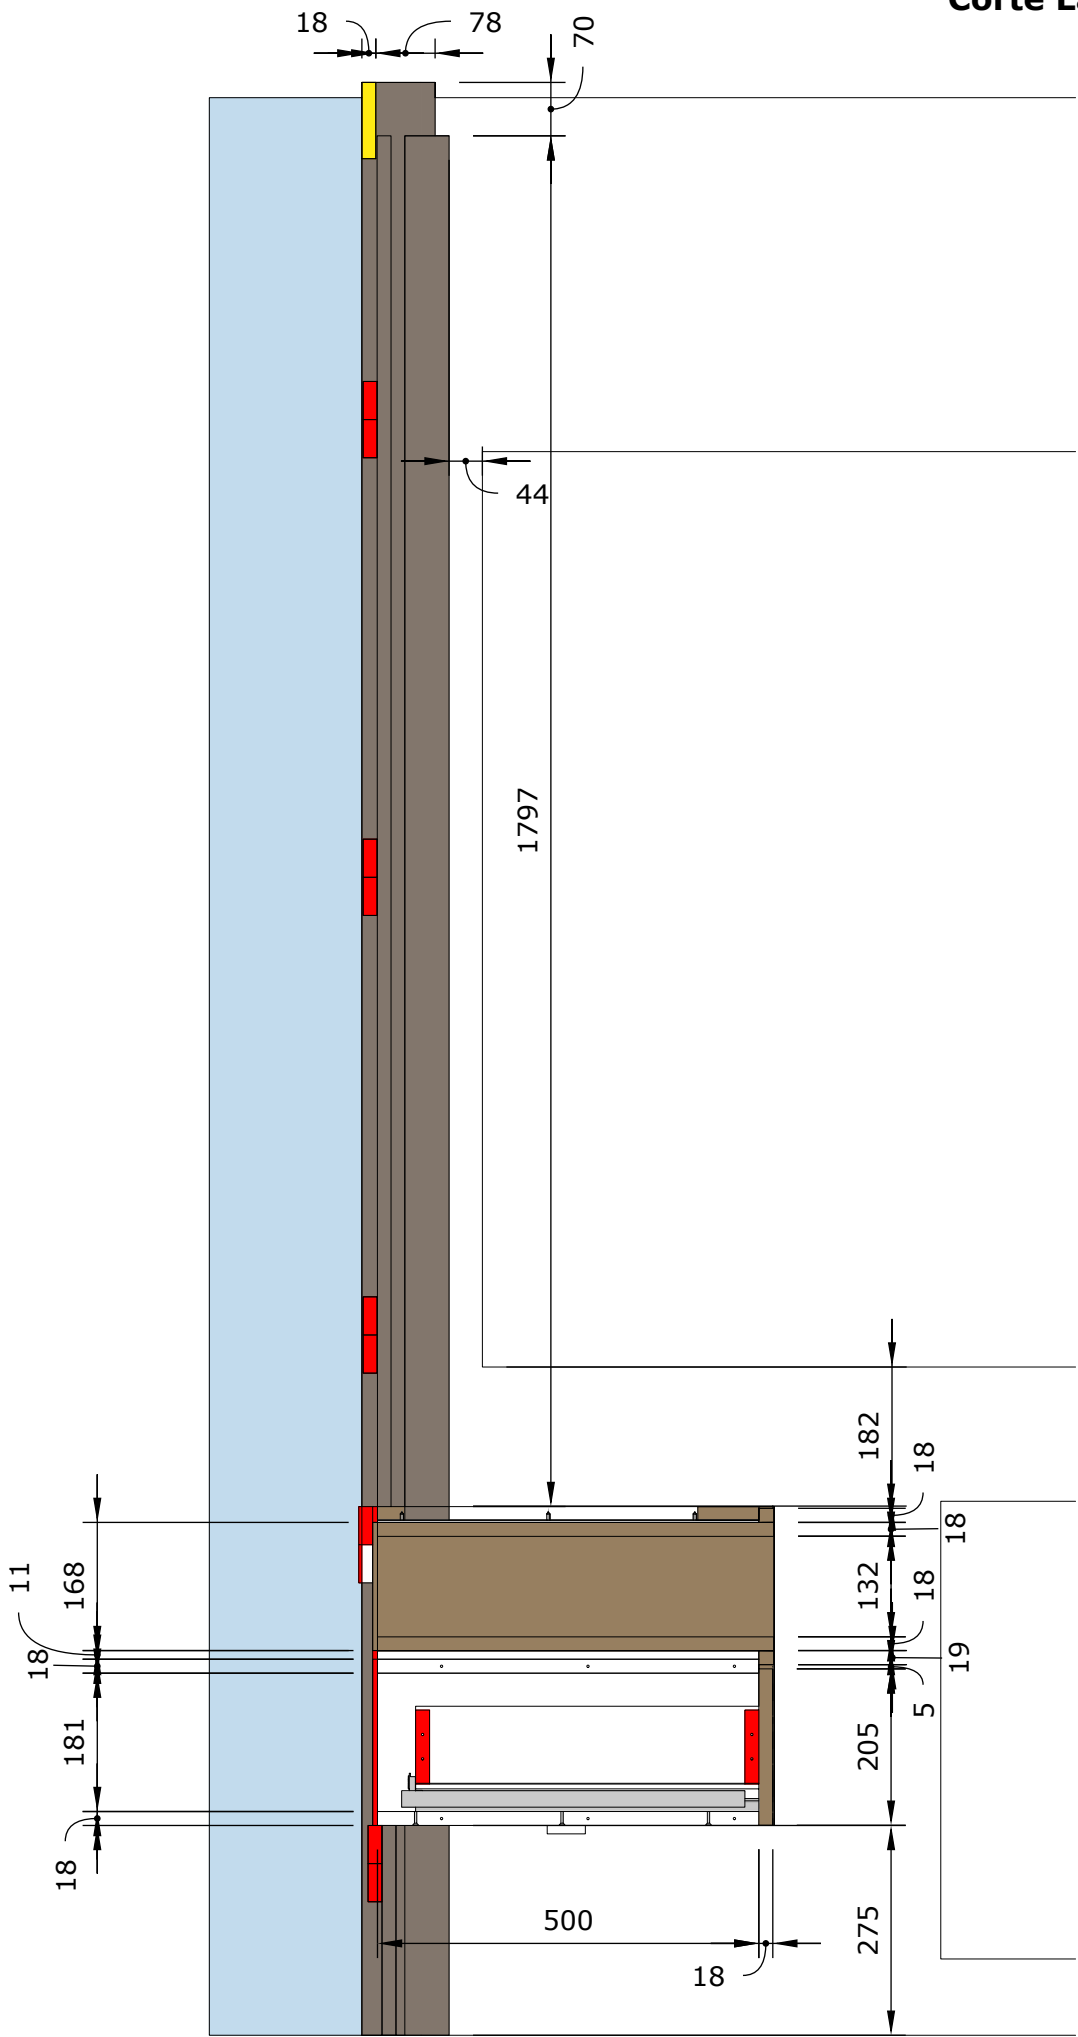

Corte 600

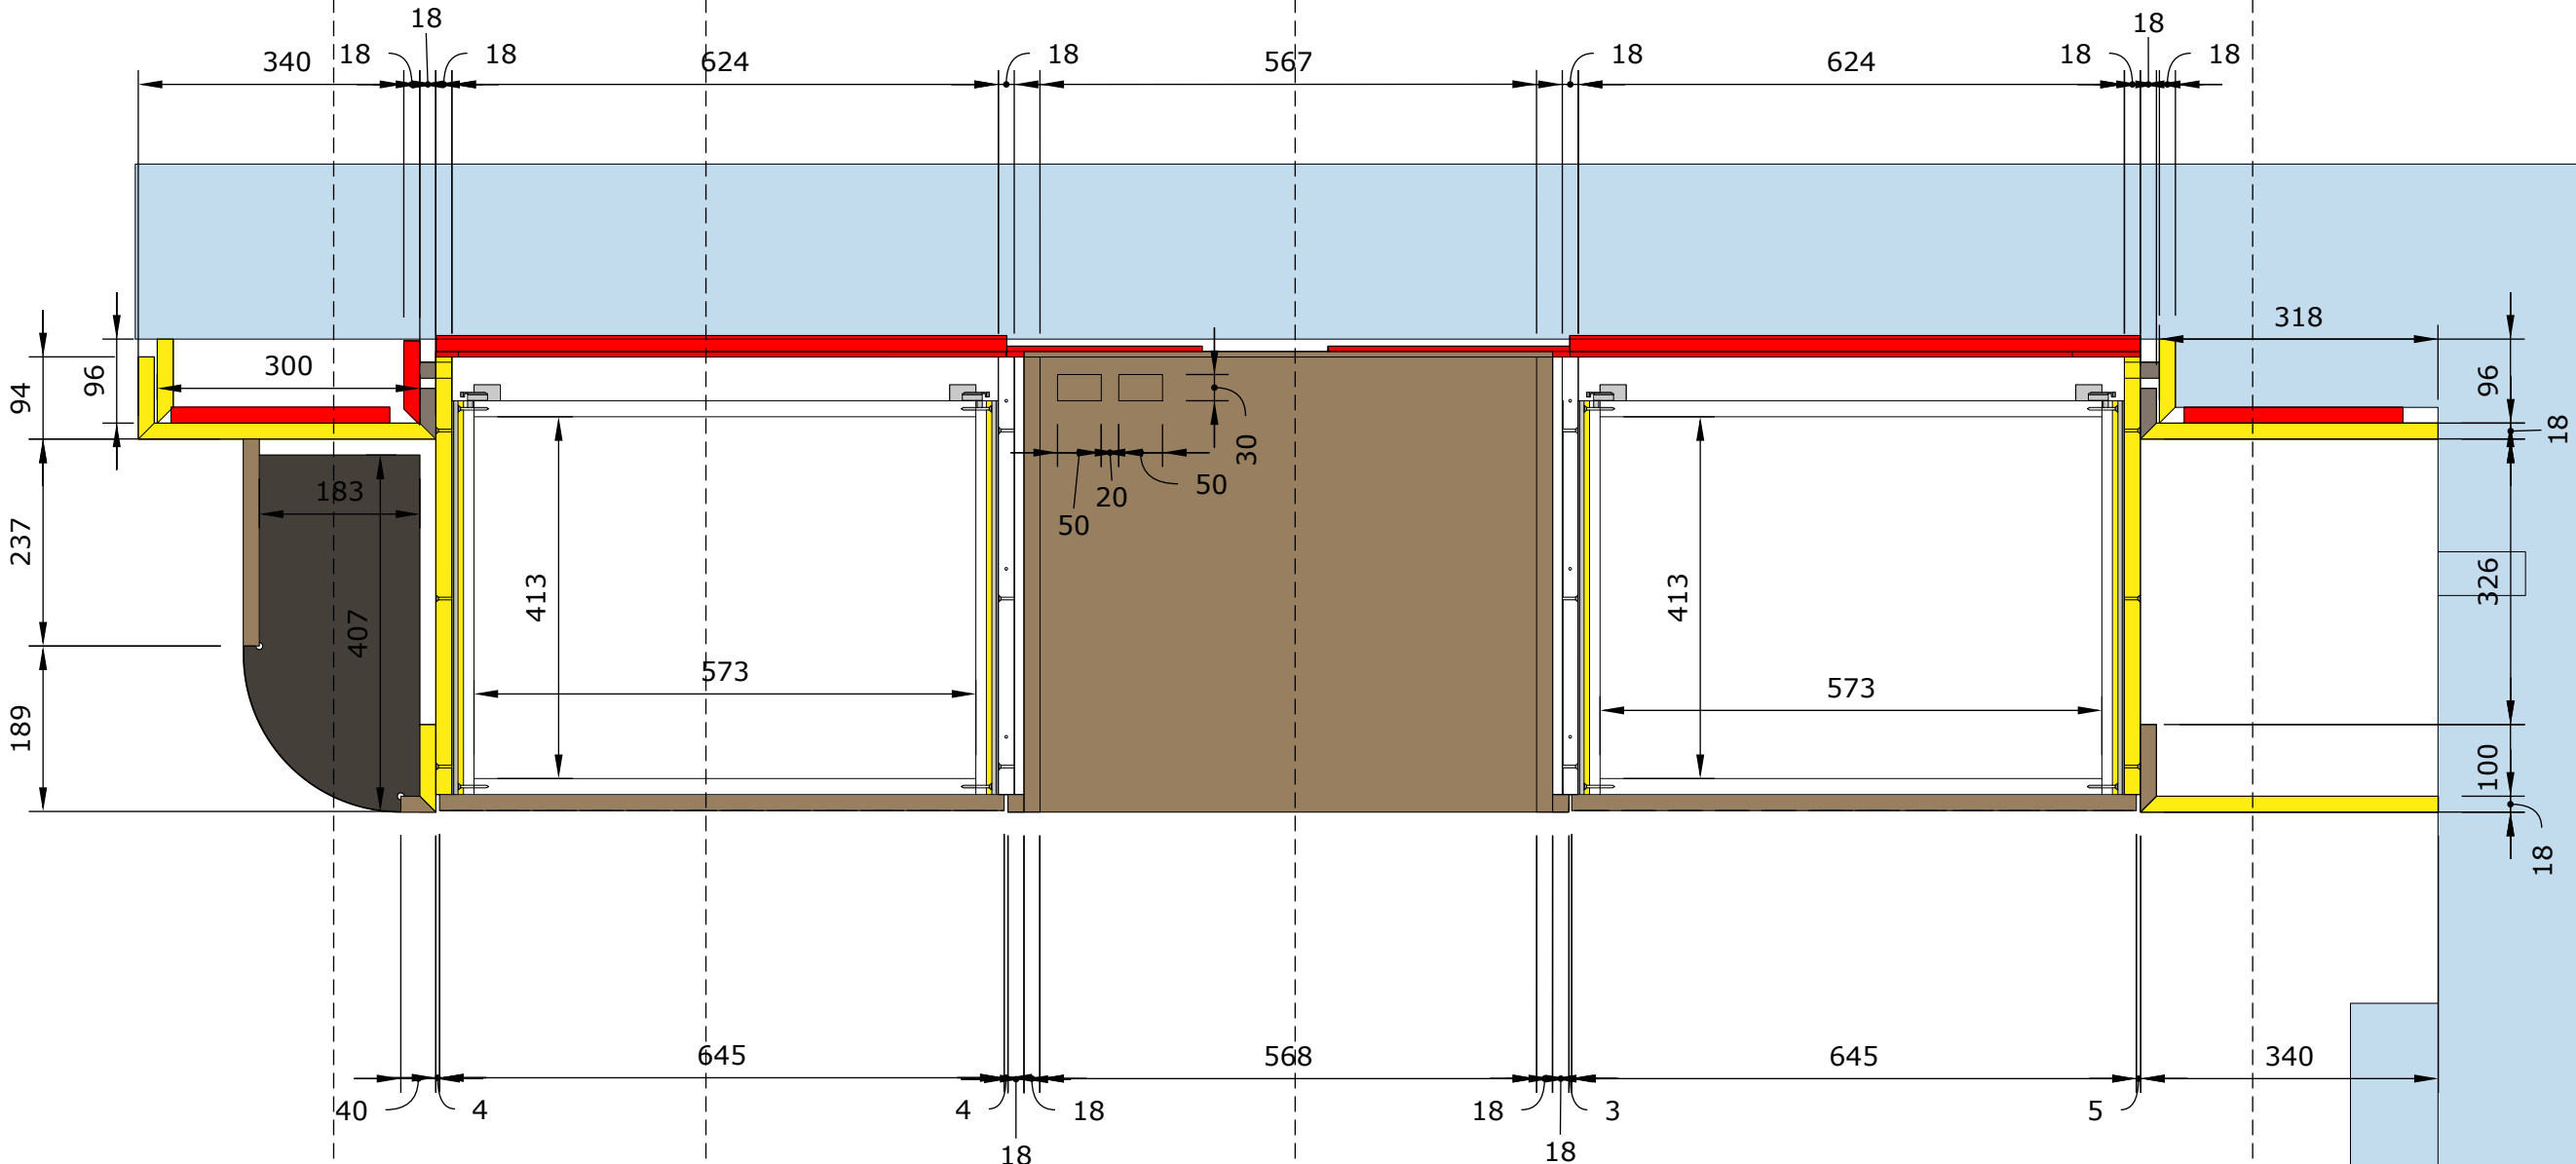

Corte Lateral1

Corte|Latera 2

Corte Lateral 3

Corte | Latera4

Kátia Braganholi

